
THESE MATERIALS ARE SUPPLIED BY CLEMSON UNIVERSITY'S FACILITIES SUPPORT SERVICES AS A STARTING POINT FOR THE MEASUREMENT AND VERIFICATION OF THE DATA PRESENTED.

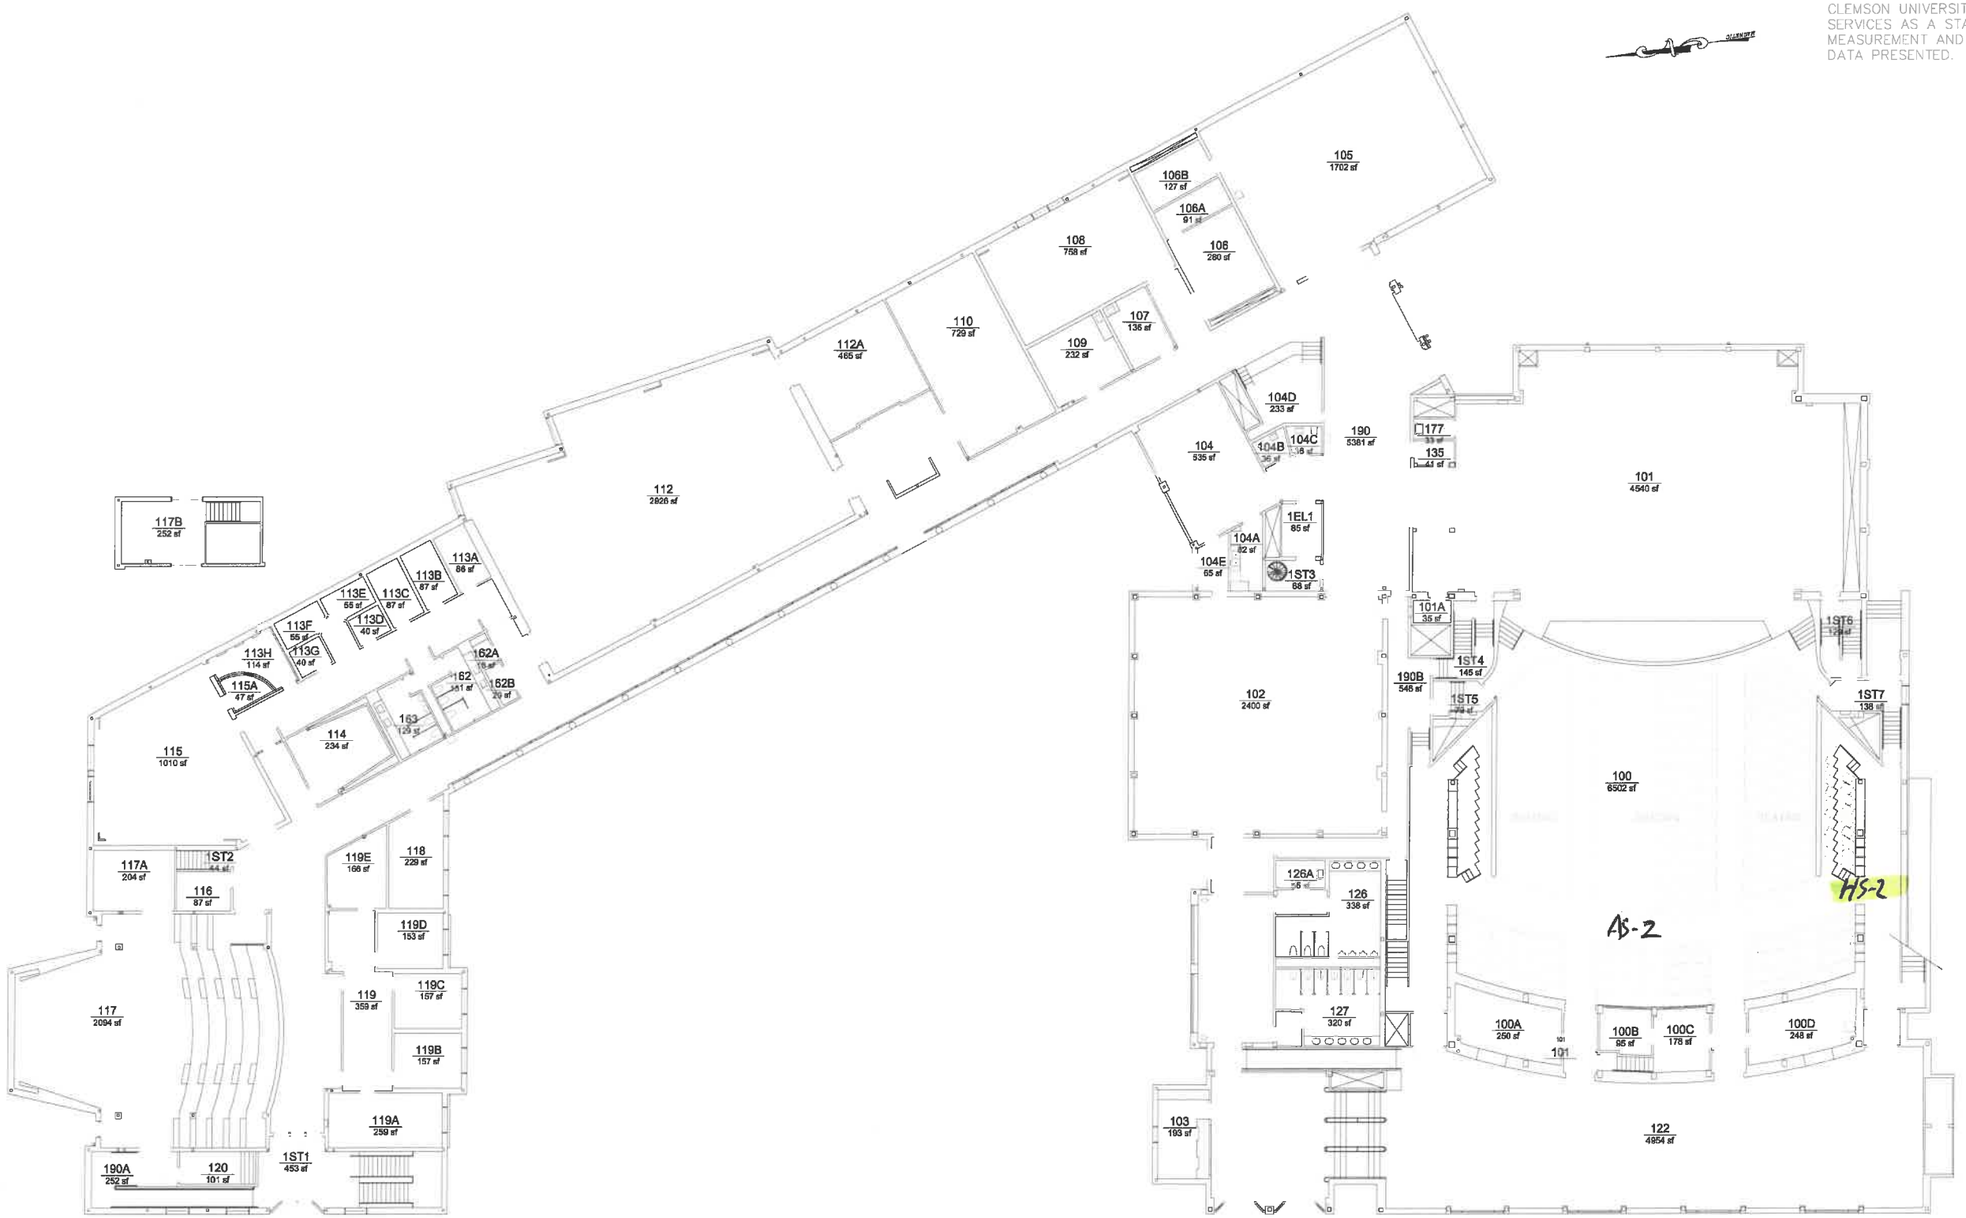

0 10' 20' 30' 40' 50'

FOR PLANNING USE ONLY. DIMENSIONS MAY VARY FROM FIELD CONDITIONS.

DRAWING NAME:
1143FLR1.DWG

FACILITIES SUPPORT SERVICES

E-MAIL QUESTIONS TO:
FMO_SPACE@LISTS.CLEMSON.EDU

CLEMSON University

BROOKS CENTER FOR THE PERFORMING ARTS - 1143 FIRST FLOOR

DRAWN BY:	DATE:
SRN	11-8-17

ADDRESS:
141 JERSEY LANE

FLOOR GROSS
47,274 SF

BLDG. CONSTRUCTION GROSS
106,729 SF

REVISIONS MADE:

Date:	By:

REVISION APPROVED:

SHEET NUMBER:
A-3

THESE MATERIALS ARE SUPPLIED BY CLEMSON UNIVERSITY'S FACILITIES SUPPORT SERVICES AS A STARTING POINT FOR THE MEASUREMENT AND VERIFICATION OF THE DATA PRESENTED.



FOR PLANNING USE ONLY. DIMENSIONS MAY VARY FROM FIELD CONDITIONS.

DRAWING NAME:
1143FLR2.DWG

FACILITIES SUPPORT SERVICES

E-MAIL QUESTIONS TO:
FMO_SPACE@LISTS.CLEMSON.EDU

CLEMSON University

BROOKS CENTER FOR THE PERFORMING ARTS - 1143
SECOND FLOOR

DRAWN BY:	DATE:
SRN	11-8-17

ADDRESS:
141 JERSEY LANE

FLOOR GROSS
35,481 SF

BLDG. CONSTRUCTION GROSS
106,729 SF


REVISIONS MADE:

Date:	By:

REVISION APPROVED:

SHEET NUMBER:
A-4

THESE MATERIALS ARE SUPPLIED BY CLEMSON UNIVERSITY'S FACILITIES SUPPORT SERVICES AS A STARTING POINT FOR THE MEASUREMENT AND VERIFICATION OF THE DATA PRESENTED.

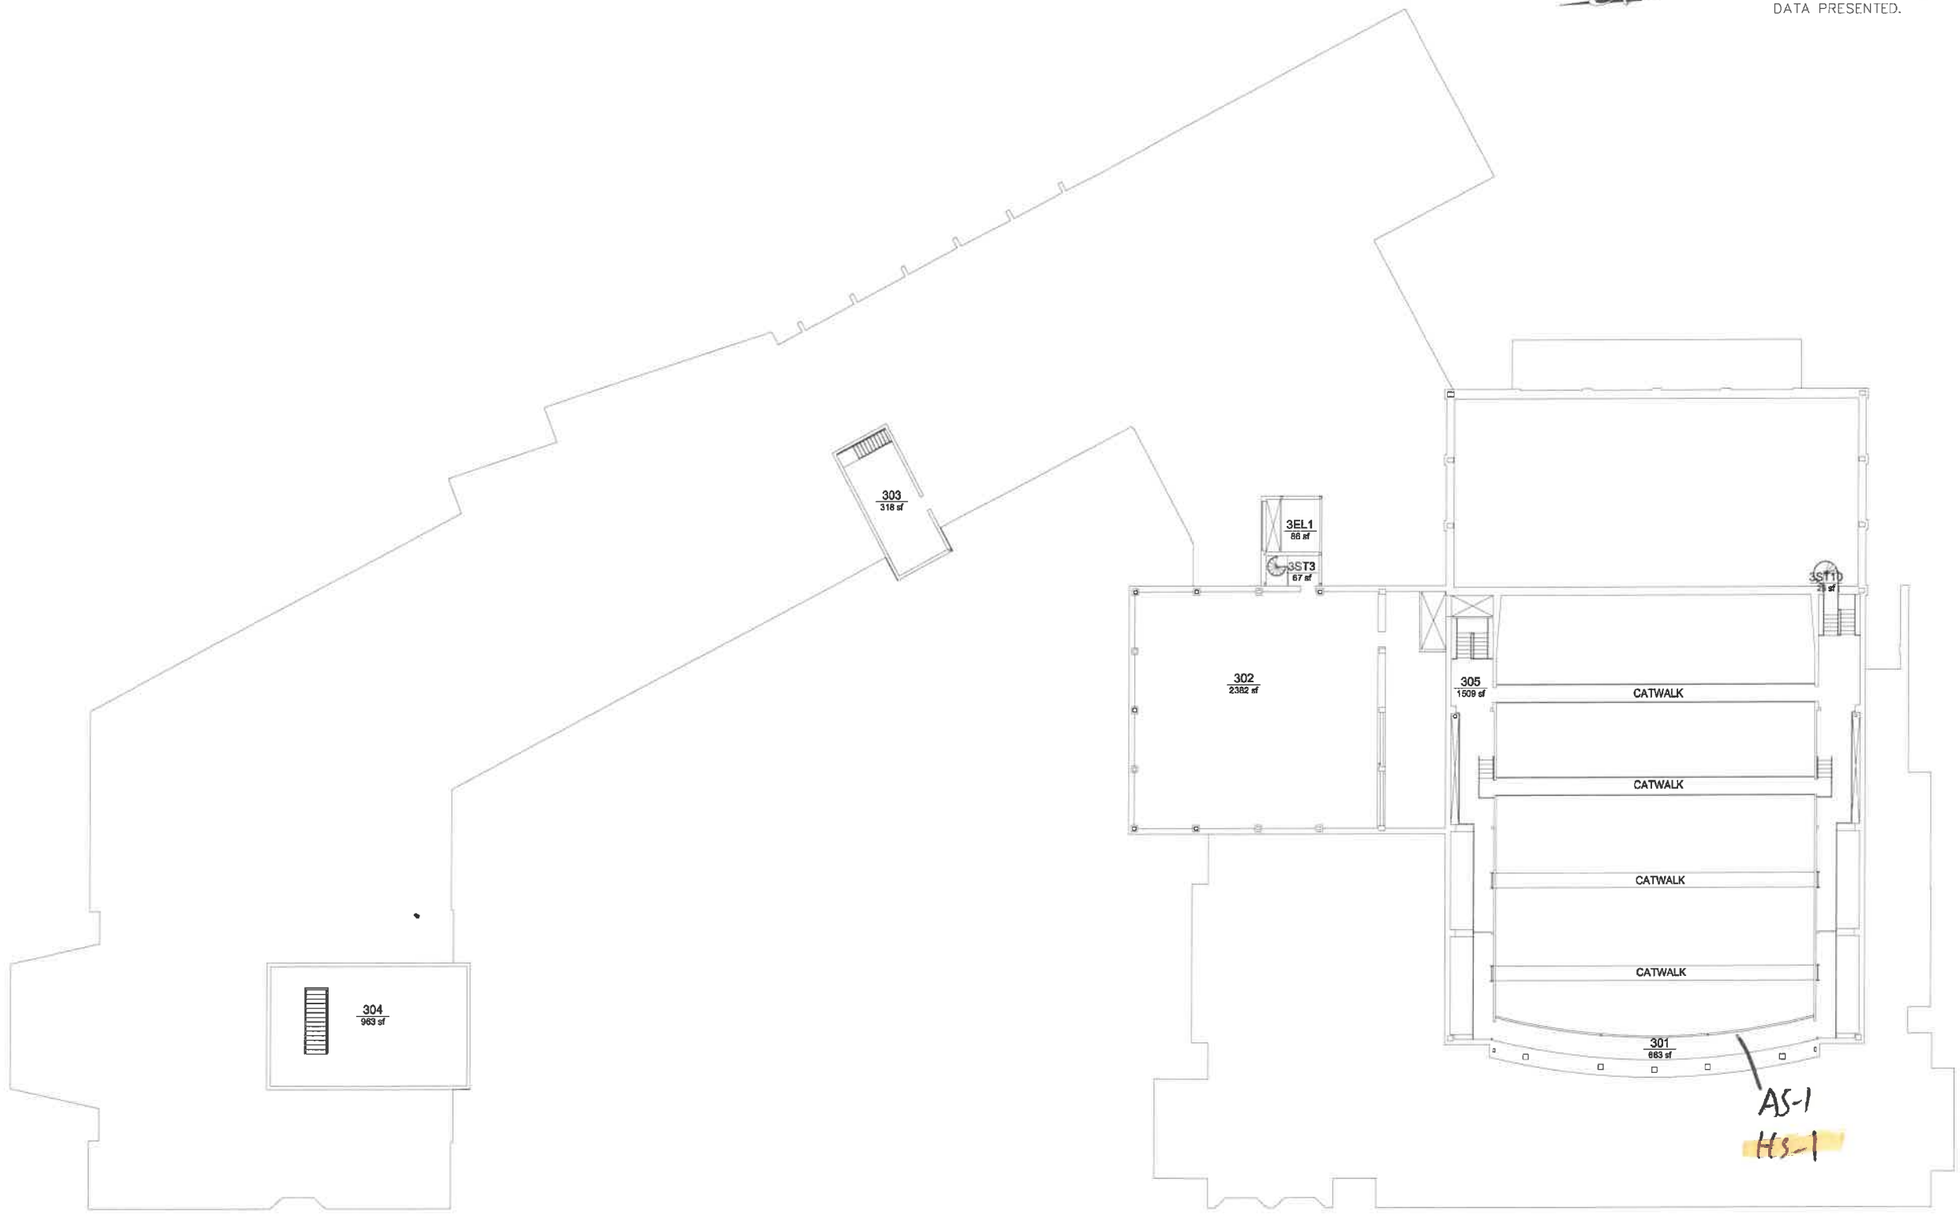

0 10' 20' 30' 40' 50'

FOR PLANNING USE ONLY. DIMENSIONS MAY VARY FROM FIELD CONDITIONS.

DRAWING NAME:
1143FLR3.DWG

FACILITIES SUPPORT SERVICES

E-MAIL QUESTIONS TO:
FMO_SPACE@LISTS.CLEMSON.EDU

CLEMSON University

BROOKS CENTER FOR THE PERFORMING ARTS - 1143
THIRD FLOOR

DRAWN BY:	DATE:
SRN	11-8-17

ADDRESS:
141 JERSEY LANE

FLOOR GROSS
13,227 SF

BLDG. CONSTRUCTION GROSS
106,729 SF

REVISIONS MADE:

Date:	By:

REVISION APPROVED:

SHEET NUMBER:
A-5